TILT-A-WAY
MODEL T-V12
VERTICAL PIVOT GATE

NOTE: STUB IN 120 VAC 12 VDC
20 AMP SERVICE SUGGESTED MINIMUM
COPPER WIRE REQUIRED

NOTE: BARRIER STYLE WITHIN DIMENSIONAL LIMITS AS PER CUSTOMER SPECIFICATIONS. FOR GREATER ROADWAY SPAN INSTALL OPPOSING GATES PROVIDE 1" GAP.

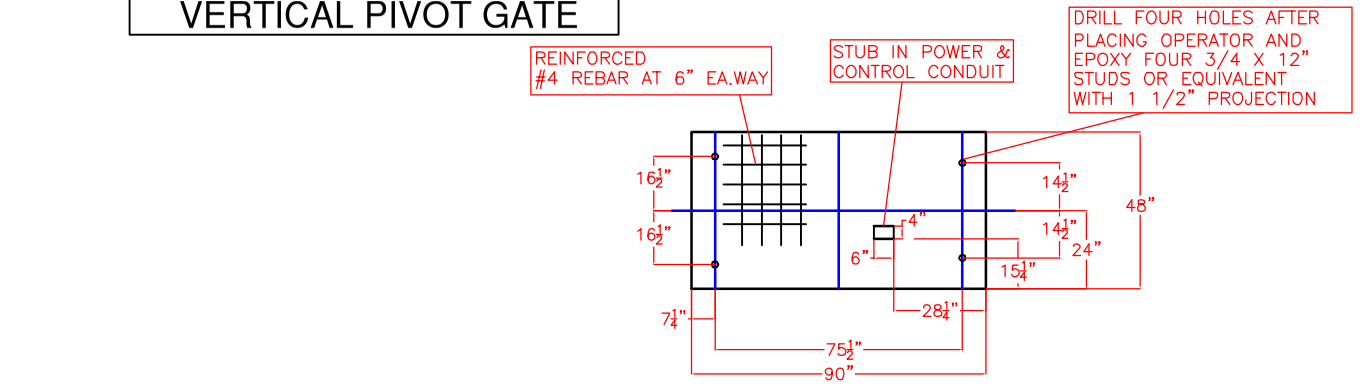

FOUNDATION

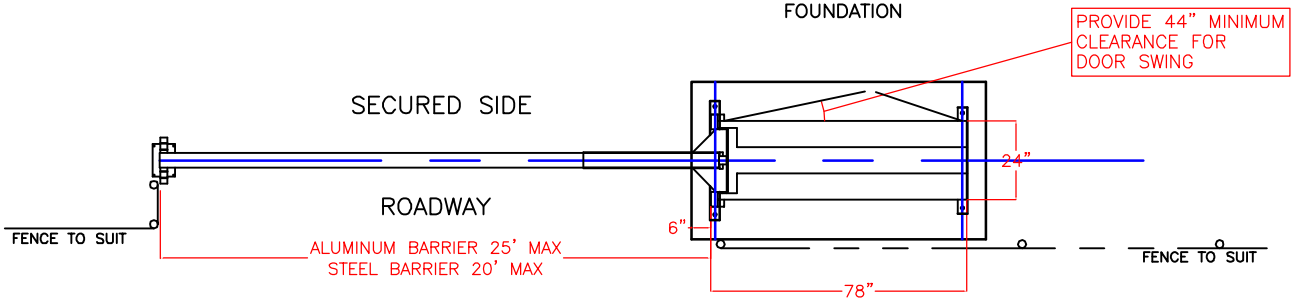

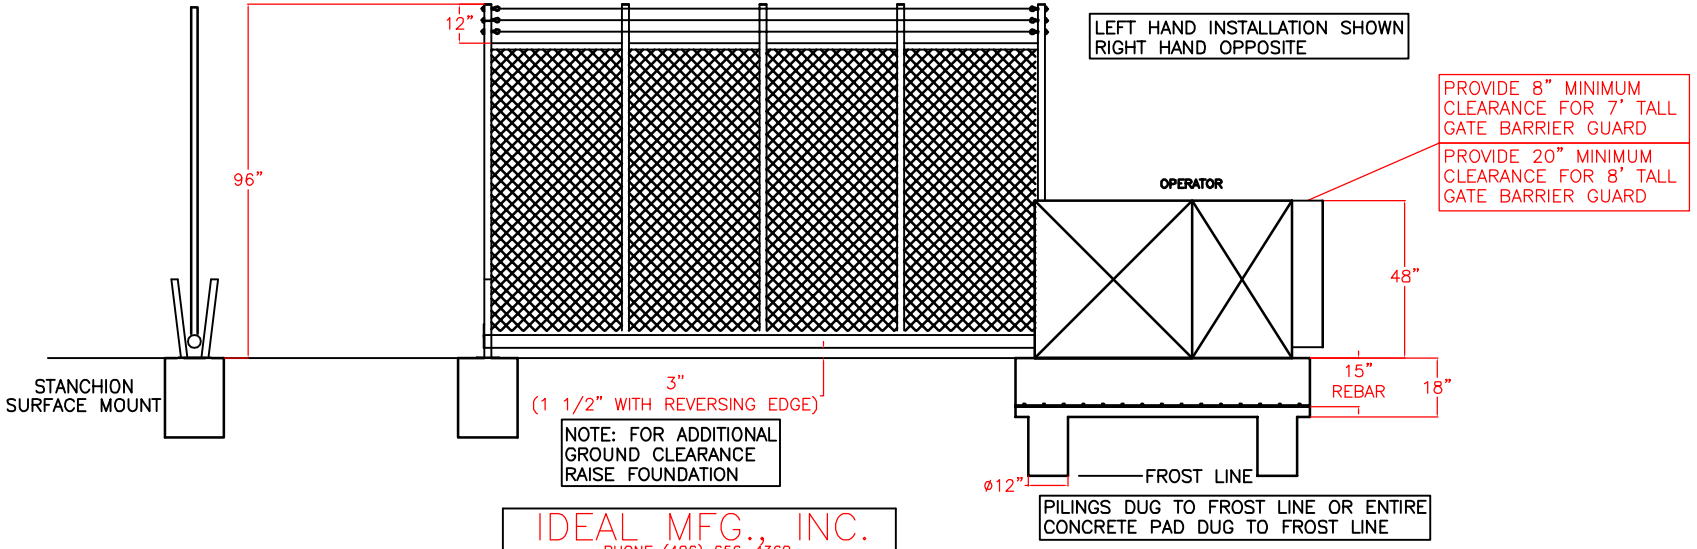

IDEAL MFG., INC.
PHONE (406) 656-4360

FILE NAME MODEL T CONCRETE PAD.dwg	SIZE A	FSCM NO —	DWG NO CONCRETE PAD	REV
DRAWN 02/28/08 thenry				
ISSUED 11/16/2010 THH	SCALE 1'0"=1'0"		SHEET 1 — 1	